NOTES:

1. REFER TO SPECIFICATIONS FOR FLASHING MEMBRANE REQUIREMENTS.
2. WOOD NAILERS MATCHING THE INSULATION THICKNESS AND EXTENDING BEYOND THE FLANGE ARE REQUIRED.
3. CAP SHEET MUST BE HEATED AND GRANULES EMBEDDED IN SURFACE AT ALL LAPS OVER GRANULATED SURFACES WHEN INSTALLING THE CAP SHEET.

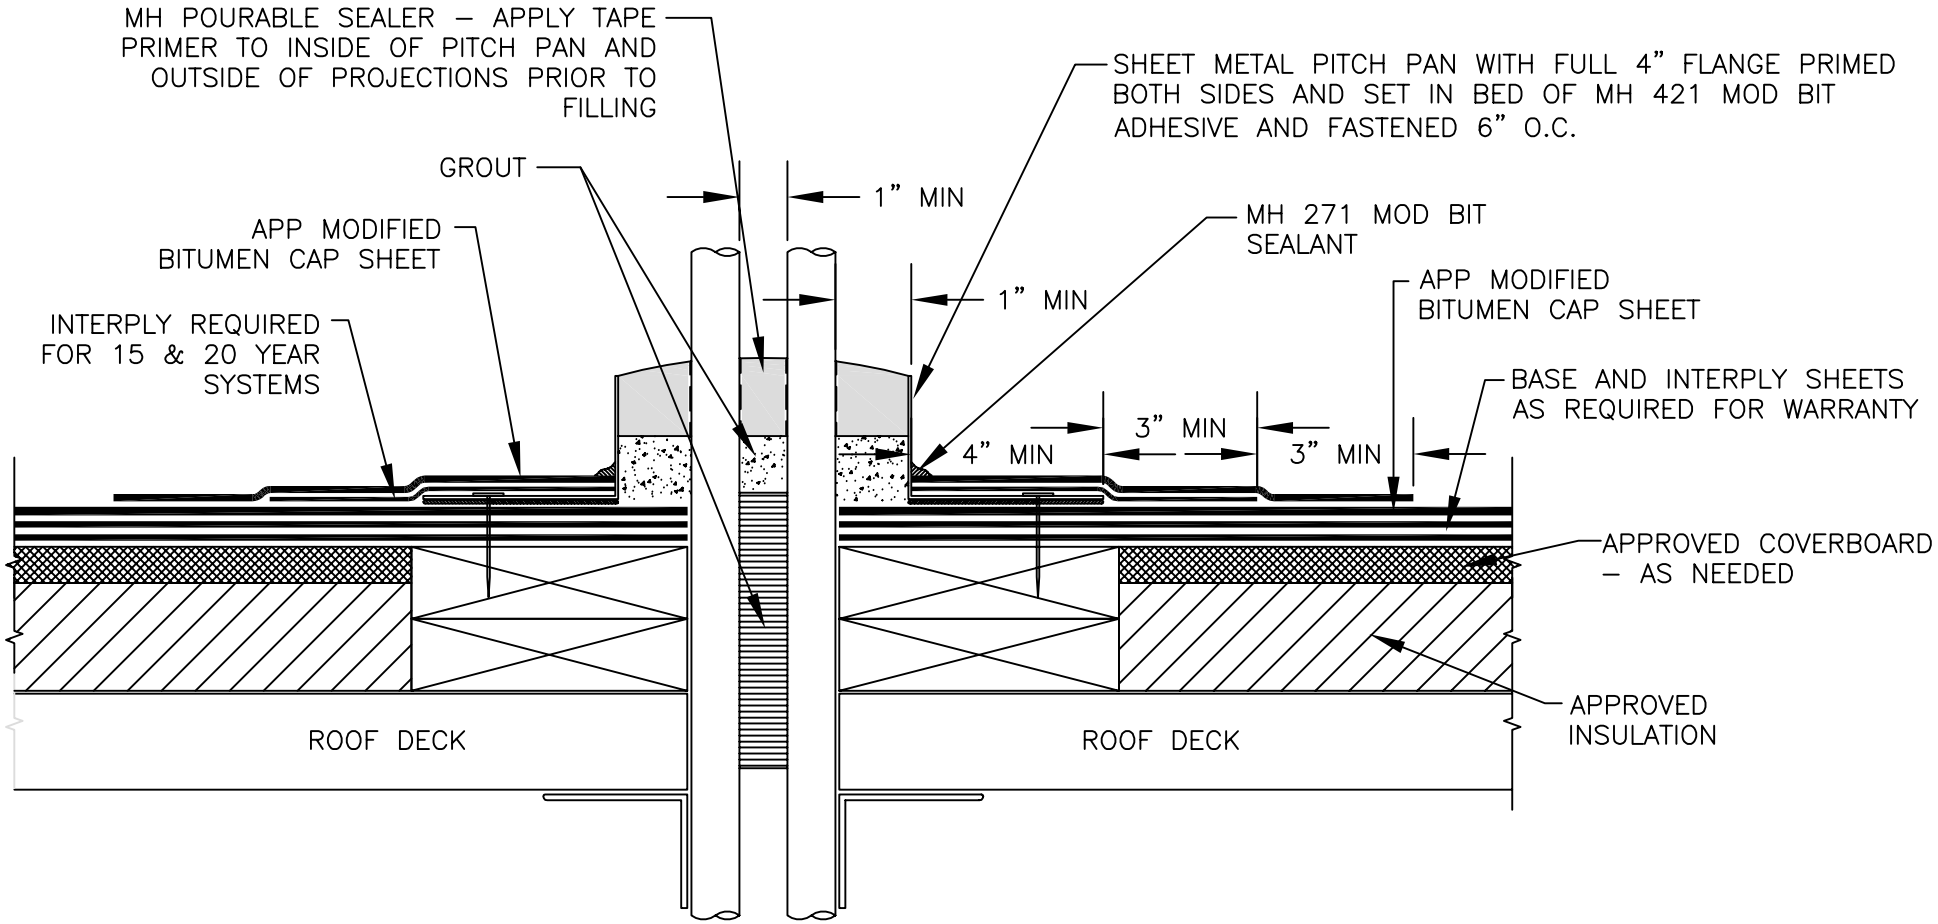

MULE-HIDE PRODUCTS CO., INC.	**PENETRATION POCKET**	**DETAIL NO.:**
	SYSTEMS:	**MHMB-UN-PP03T**
	APP MODIFIED BITUMEN	REVISION DATE: MARCH 2015

®