NOTE: ATTACHMENT OF COUNTERFLASHING AS DETERMINED BY SPECIFIER.

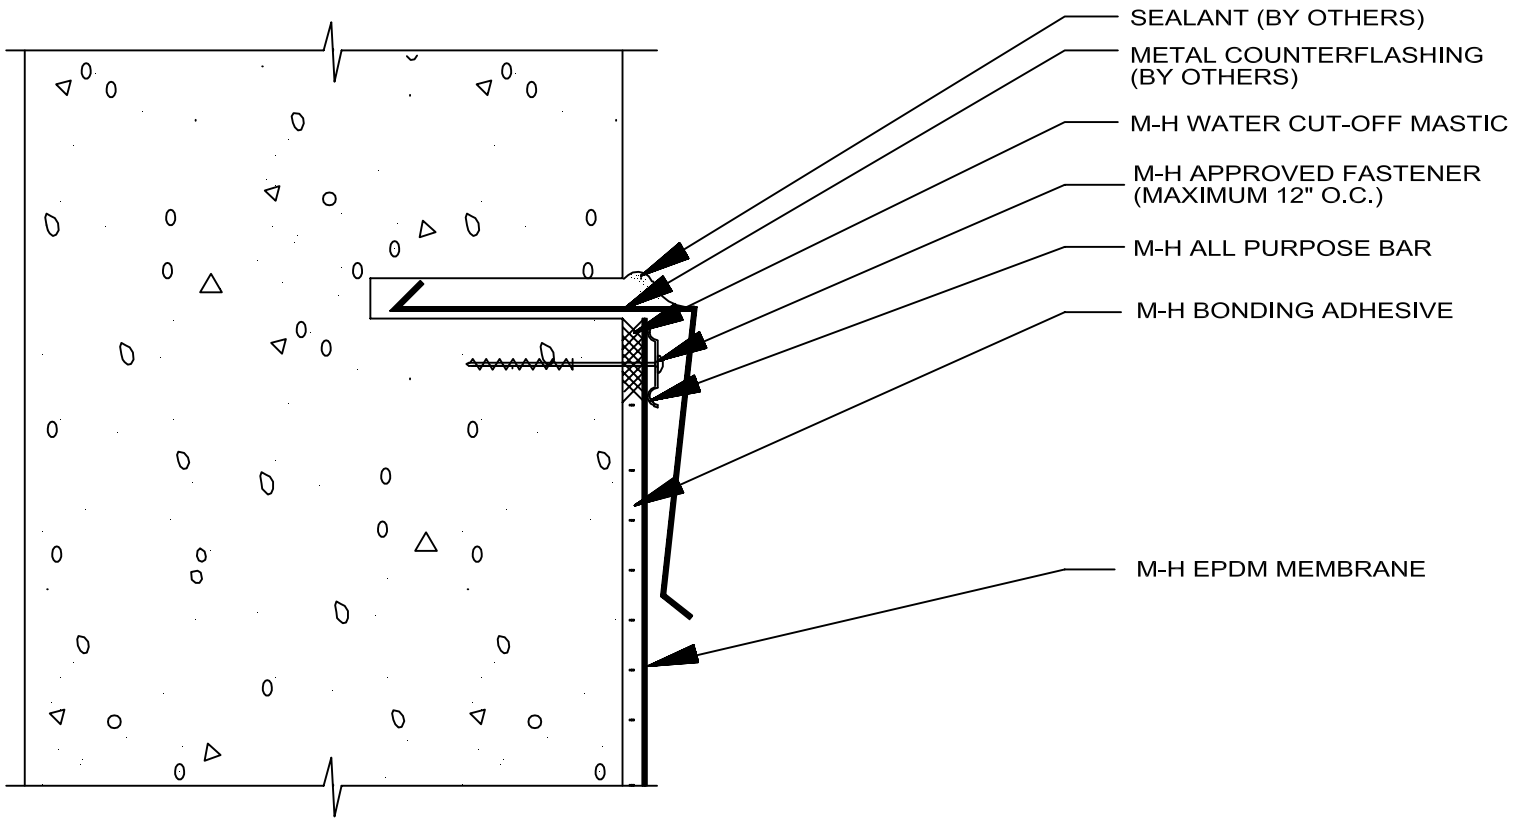

MULE-HIDE PRODUCTS CO., INC. 04/01/2004	VERTICAL TERMINATION COUNTERFLASHING W/ A-P BAR SYSTEMS: ALL	DETAIL NO.: MHE-174